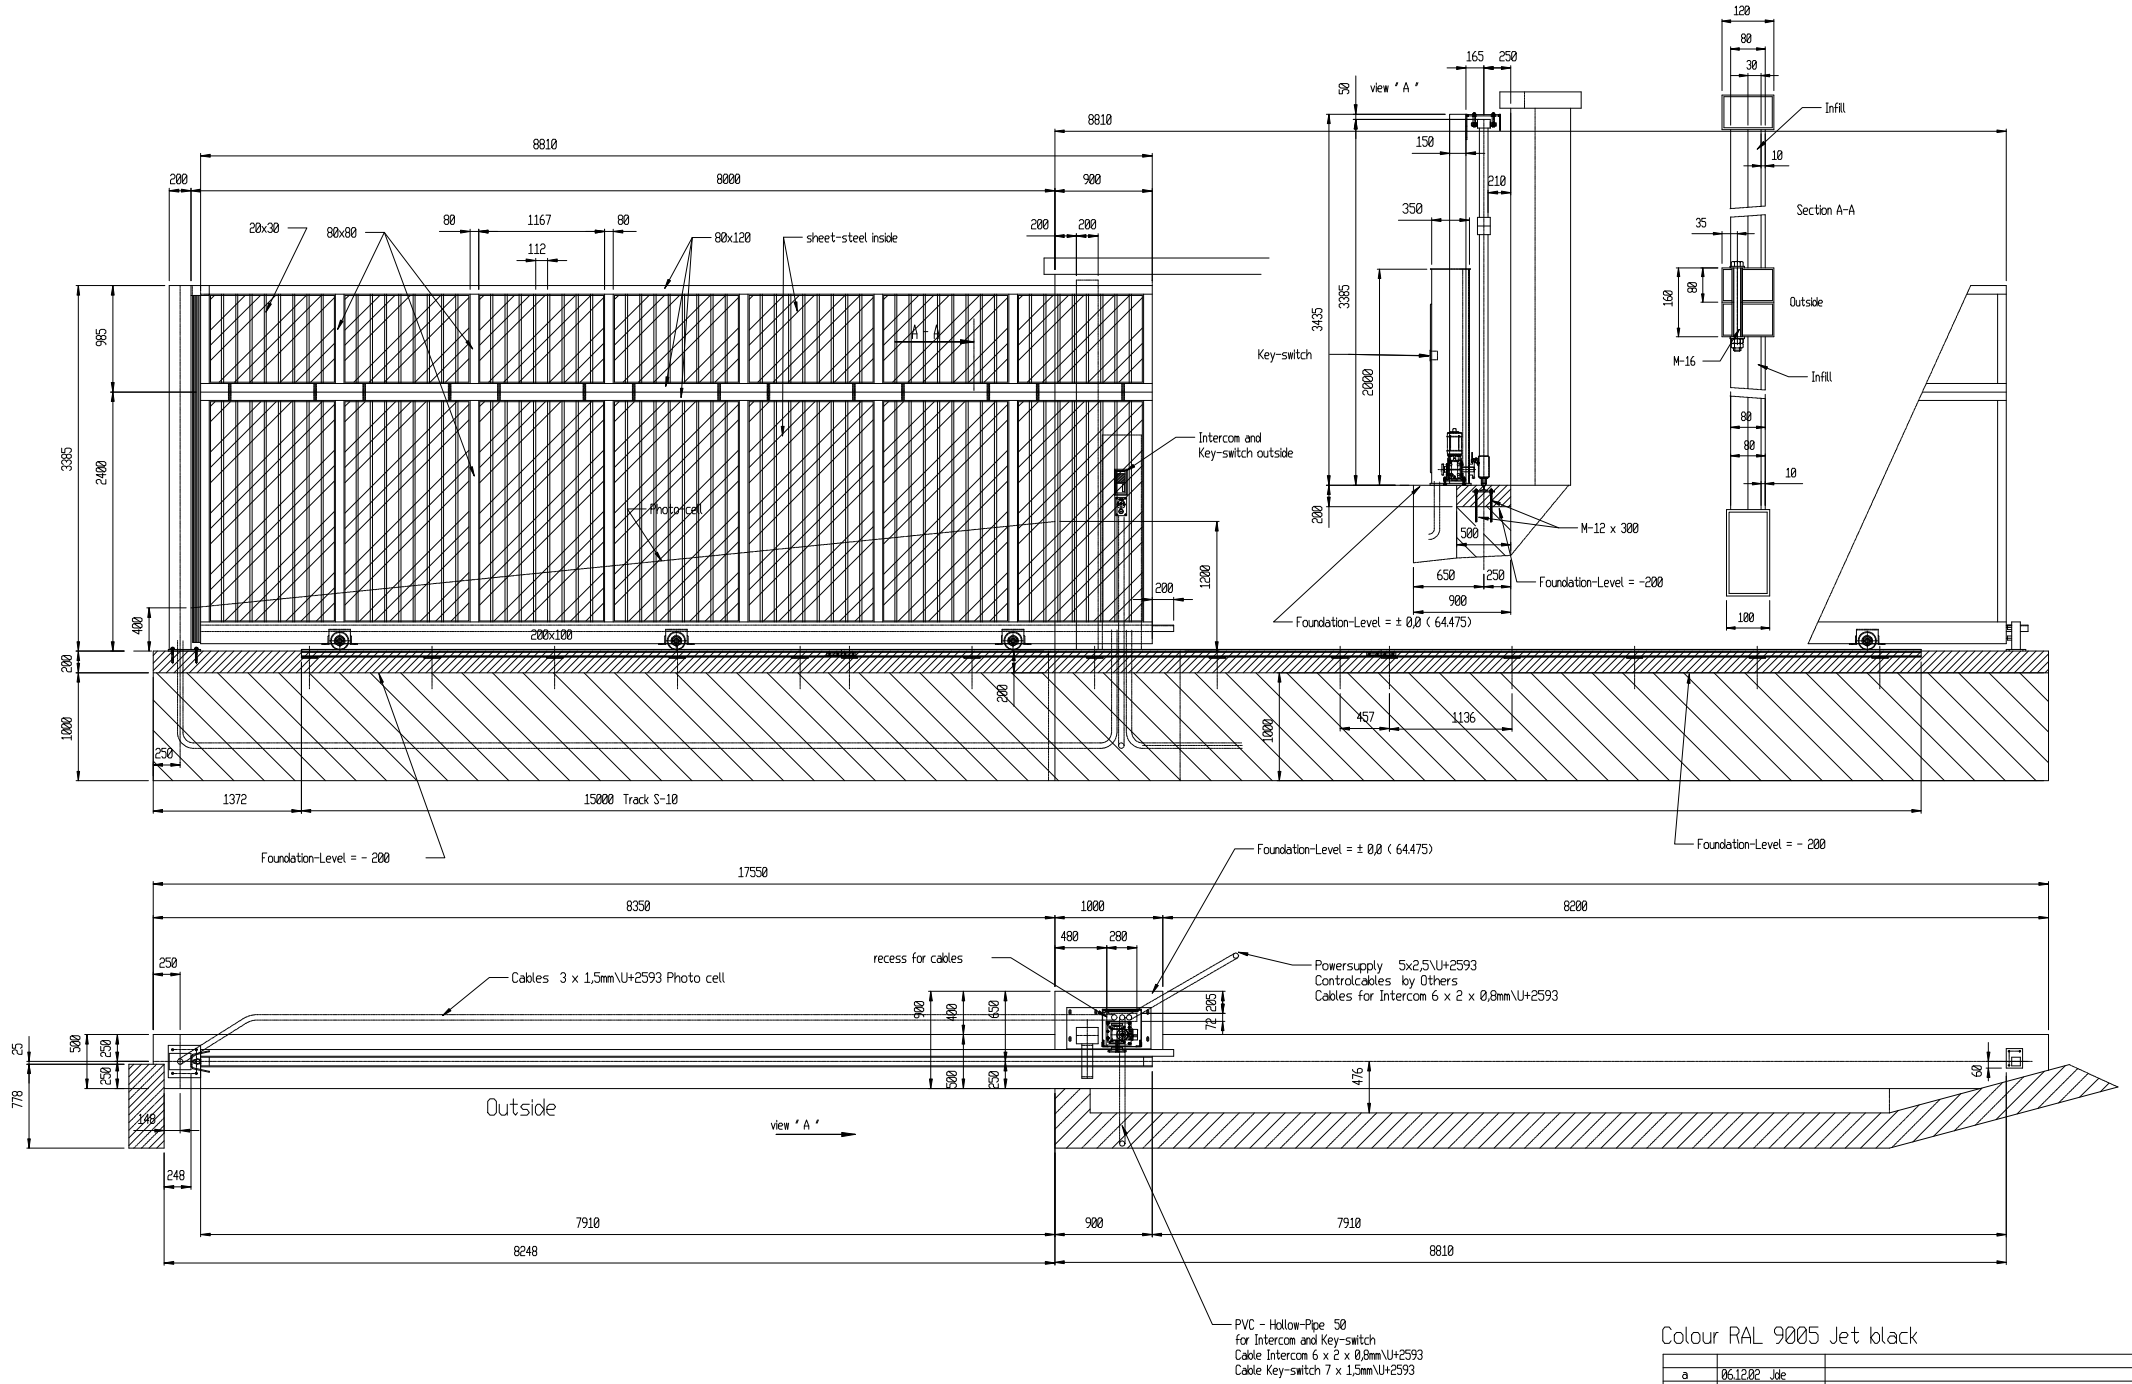

Colour RAL 9005 Jet black

a	06.12.02 Jde	
INDEX		

	Datum	Name
DRAWN BY	05.12.2002	Jde
CHECKED		

Davidson and Pearson Ltd
Unit D.5, Chaucer Business Park, Kemsing, Kent, TN15 6YU.
Tel: 01732 765477 Fax: 01732 765478
e-mail: info@davandpltd.net

SCALE: 1:25

Tracked Sliding Gate Type RFA-V

DRAWING No. 41639-15384-a

N.B. Foundation plans : The outer dimensions of the foundations correspond with the requirements of the gate manufacturer and take account of BS 8 / and NHBC. The clients civil engineer is responsible for exact details of the foundations dimensions and reinforcement.

Construction: We reserve the right to change the construction