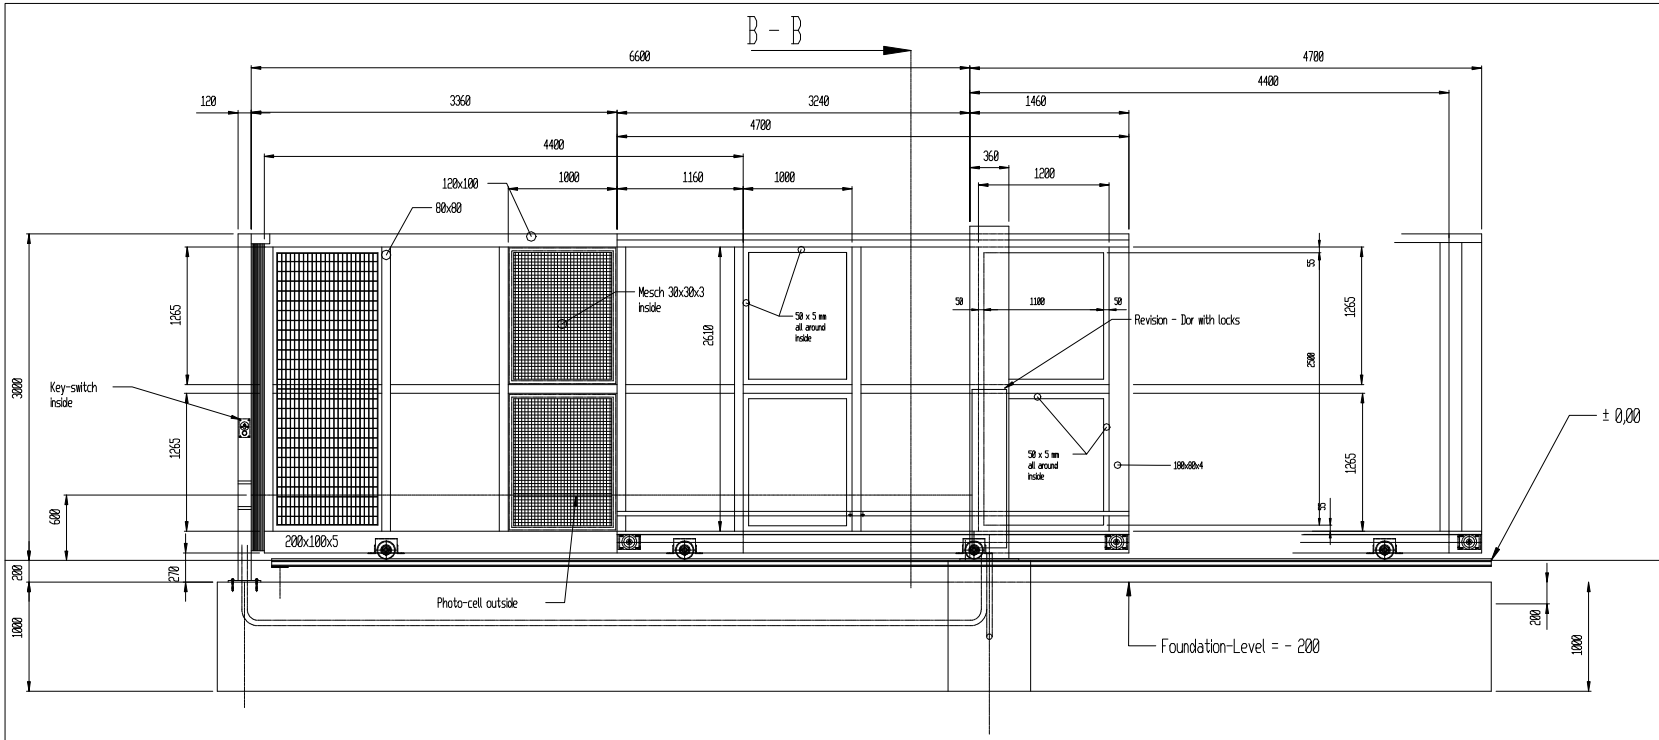

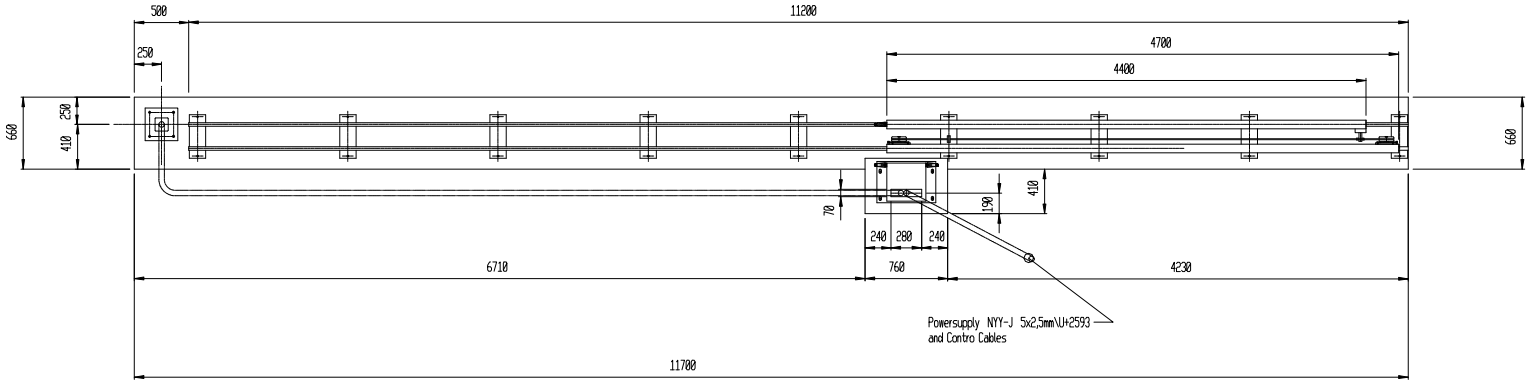

Outside

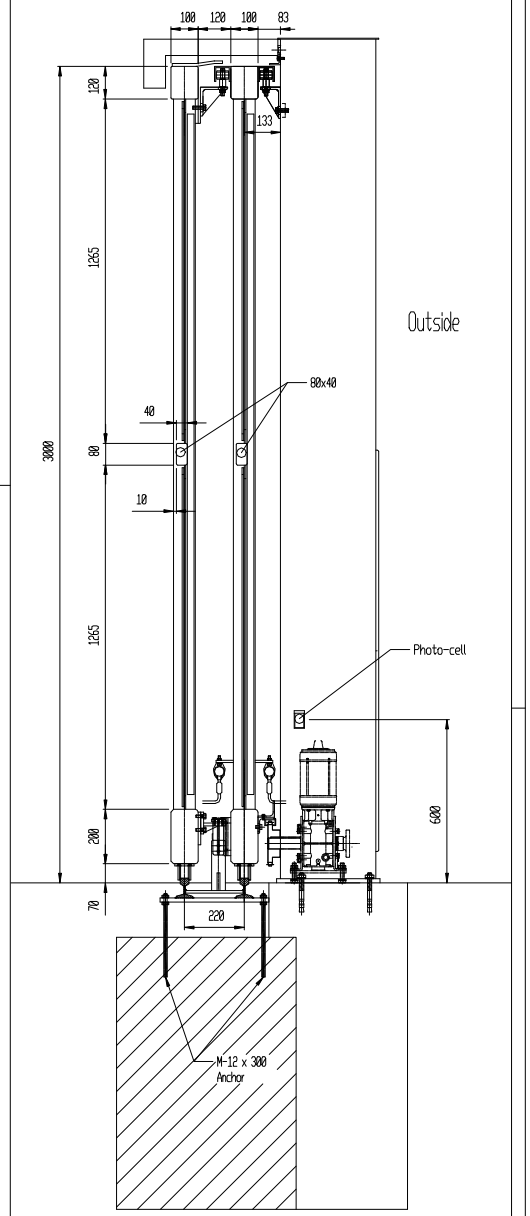

N.B.
Foundation plans : The outer dimensions of the foundations correspond with the requirements for normal ground with vegetation and a load of 20 N / cm\U+2593. The clients civil engineer is responsible for exact details of the foundations dimensions and reinforcement.

Construction. We reserve the right to change the construction.

Index			AMENDMENT
	DATE	NAME	Davidson and Pearson Ltd Unit 13, Chaucer Business Park, Kemsing, Kent, TN15 6TN Tel: 01732 765477 Fax: 01732 765478 e-mail: info@dandpltd.net
DRAWN BY			
CHECKED			
SCALE 1:25 1:10	Tracked Sliding Gate Type: RFAV-TEL 6600x3000 mm		50068/20058