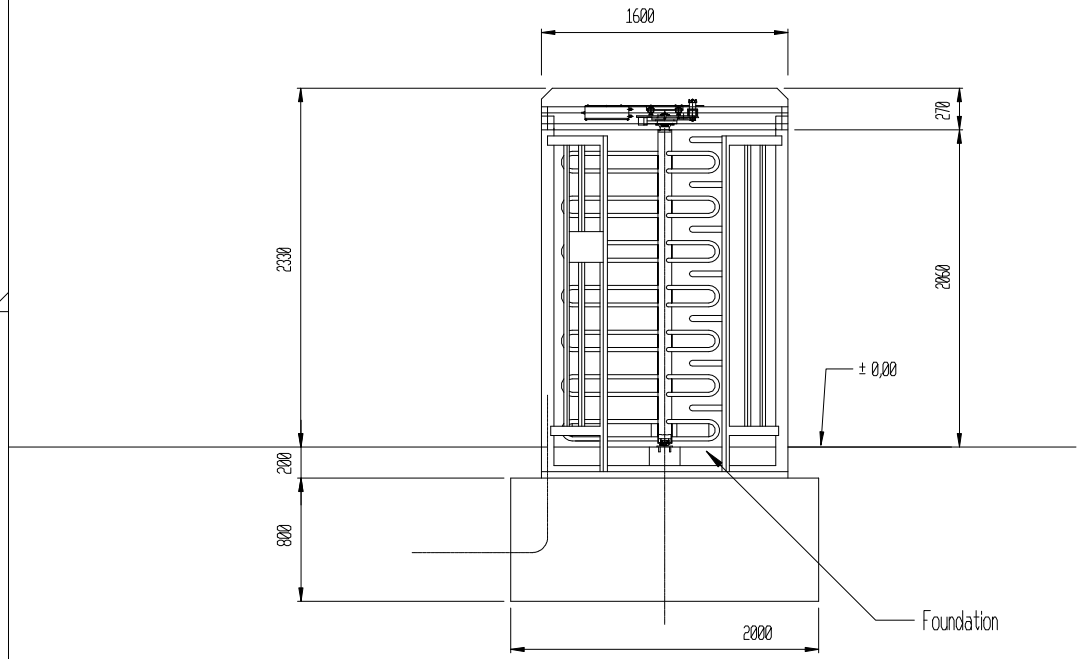

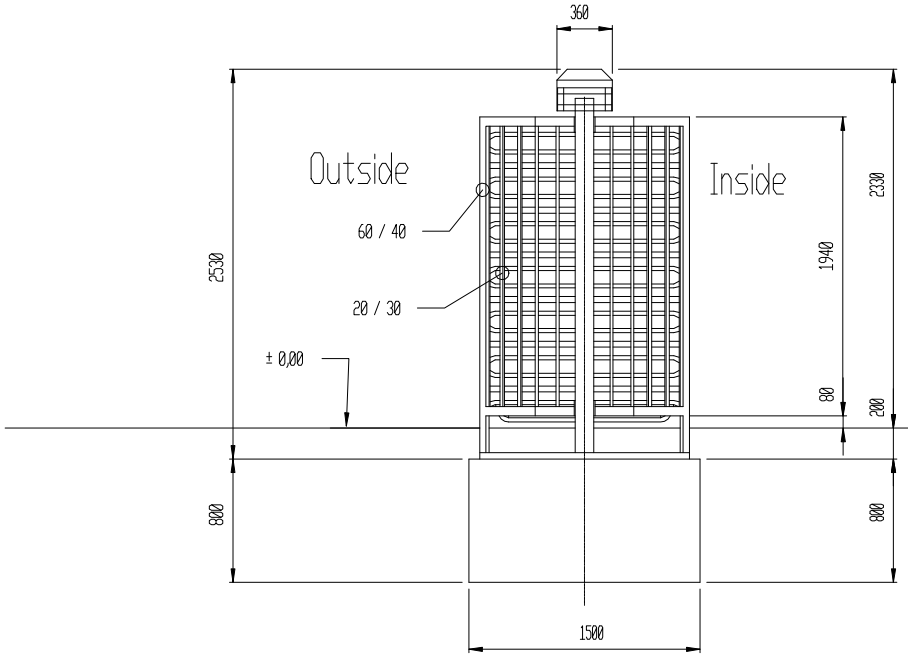

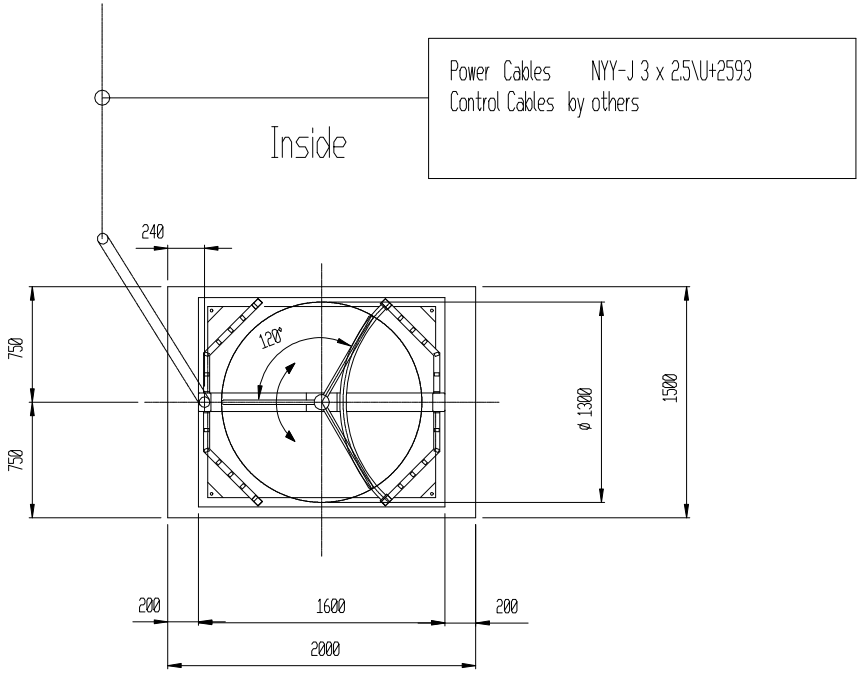

Power Cables NYY-J 3 x 2.5\U+2593
Control Cables by others

Colour: RAL 9005 Jet black

N.B.
Foundation plans : The outer dimensions of the foundations correspond with the requirements for normal ground with vegetation and a load of 20 N / cm\U+2593. The clients civil engineer is responsible for exact details of the foundations dimensions and reinforcement .

Construction . We reserve the right to change the construction.

INDEX			AMENDMENT
	DATE	NAME	Davidson and Pearson Ltd Unit 15, Chaucer Business Park, Kemsing, Kent, TN15 6TN Tel: 01732 765477 Fax: 01732 65478 e-mail: info@dandpltd.net
DRAWN BY			
CHECKED			
SCALE 1:25	Turnstile Typ: IKE-1		DRAWING No. 49251/19258